



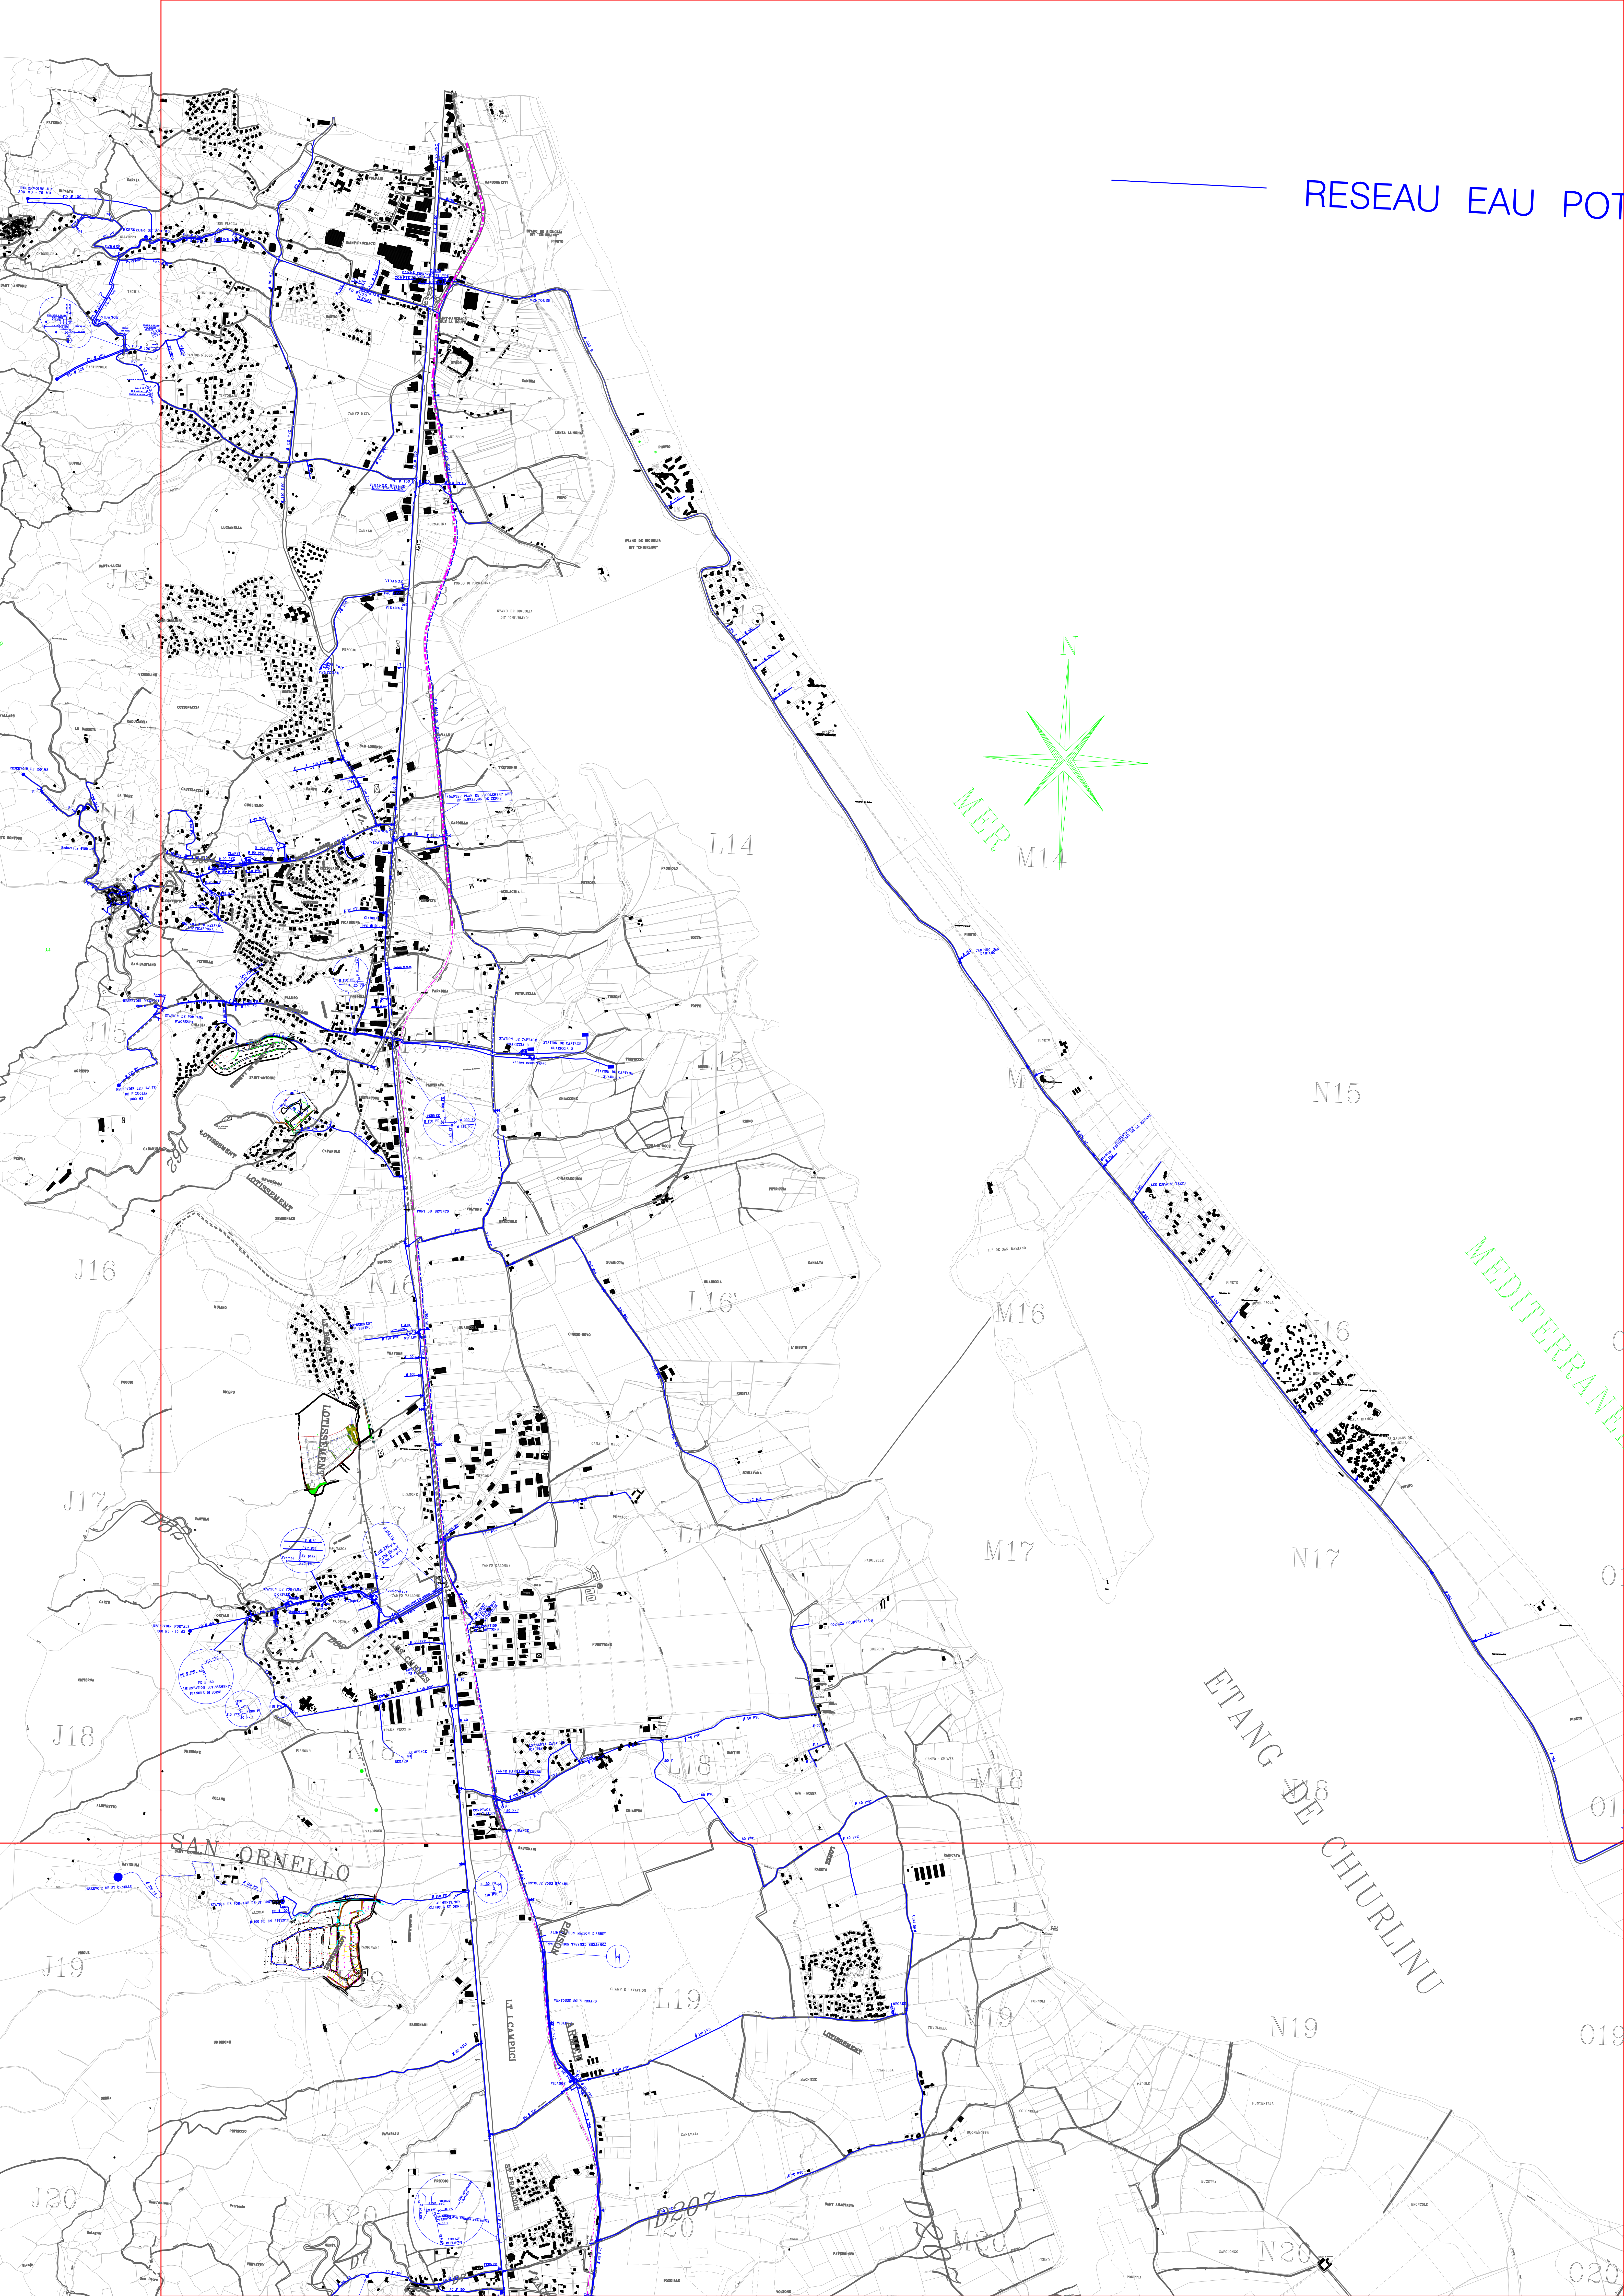

RESEAU EAU POT

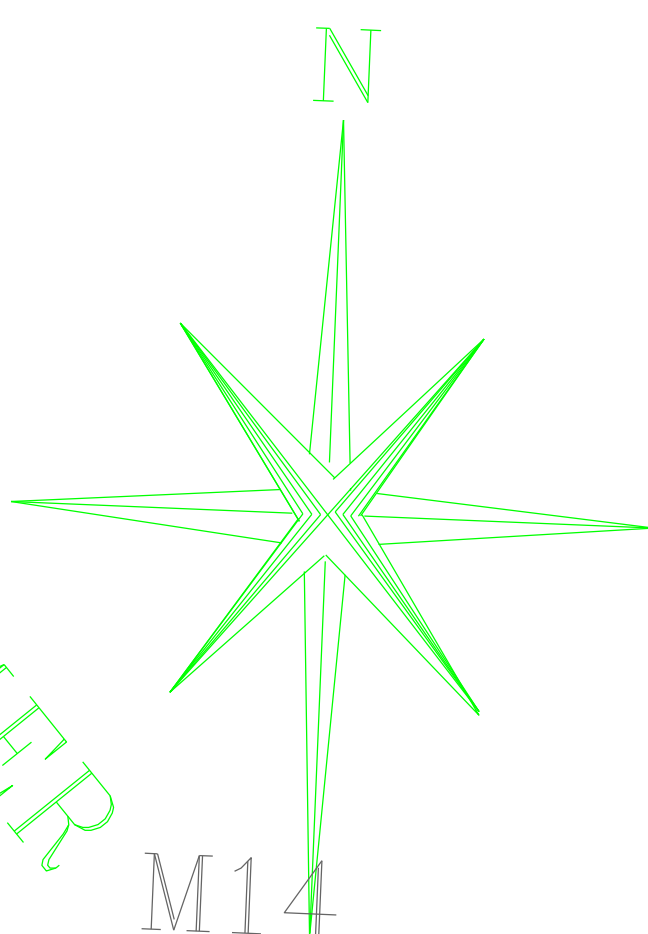

MEDITERRANEE

ETANG DE CHIURLINU

SAN ORNELLO

D207

020